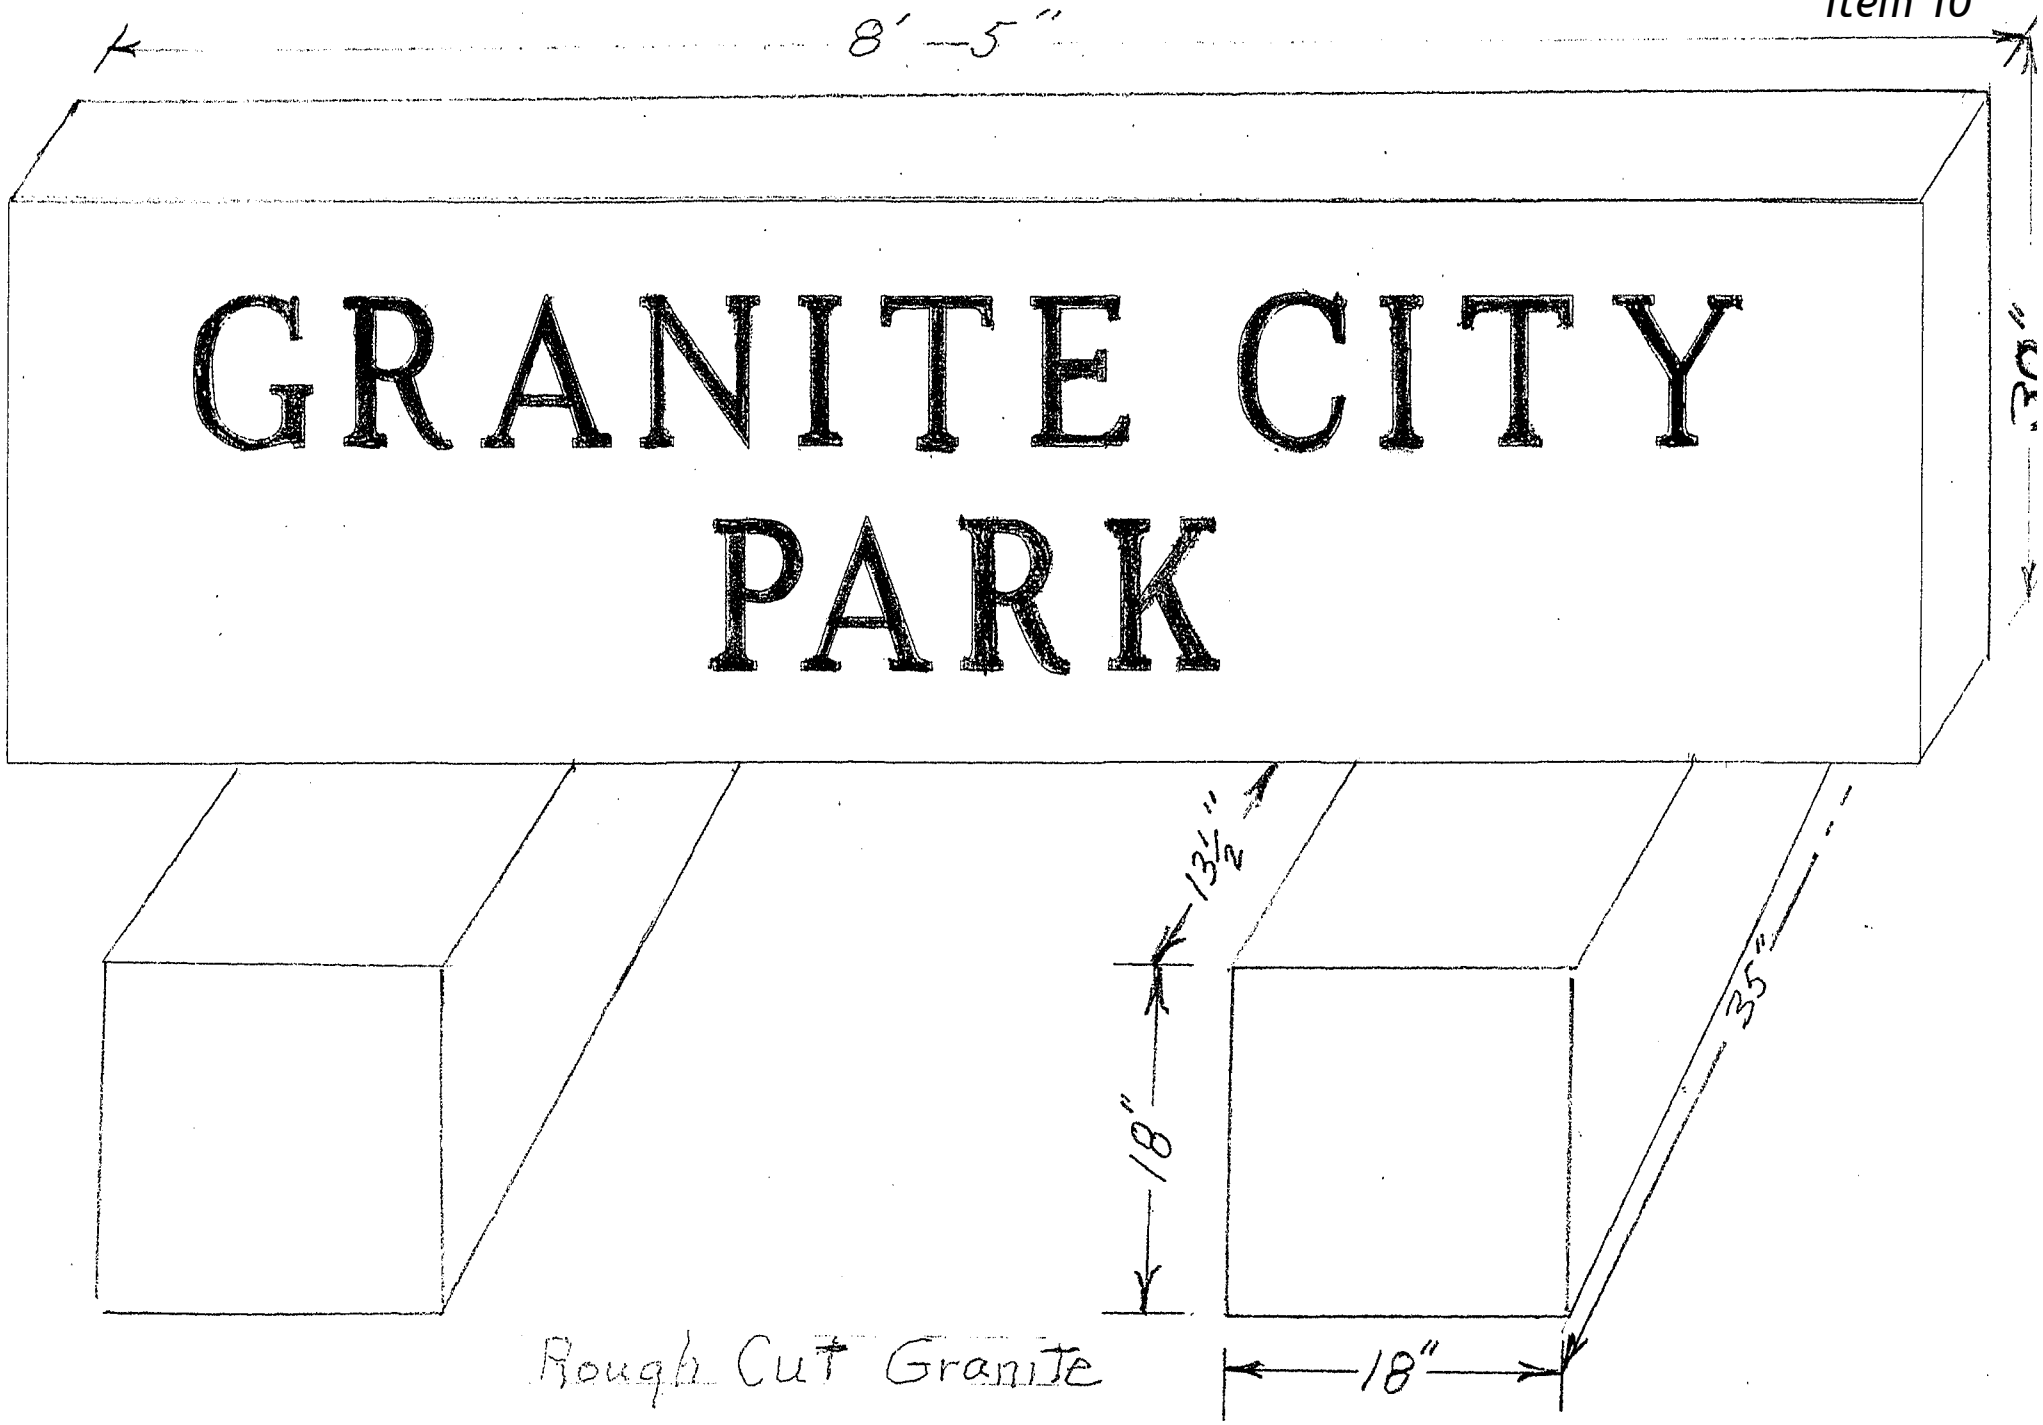
8'-5"
GRANITE CITY
PARK
13½"
18"
35"
18"
Rough Cut Granite

Hallowell Recreation Commission meeting summary
15 August 2016

Picture of sign placement area

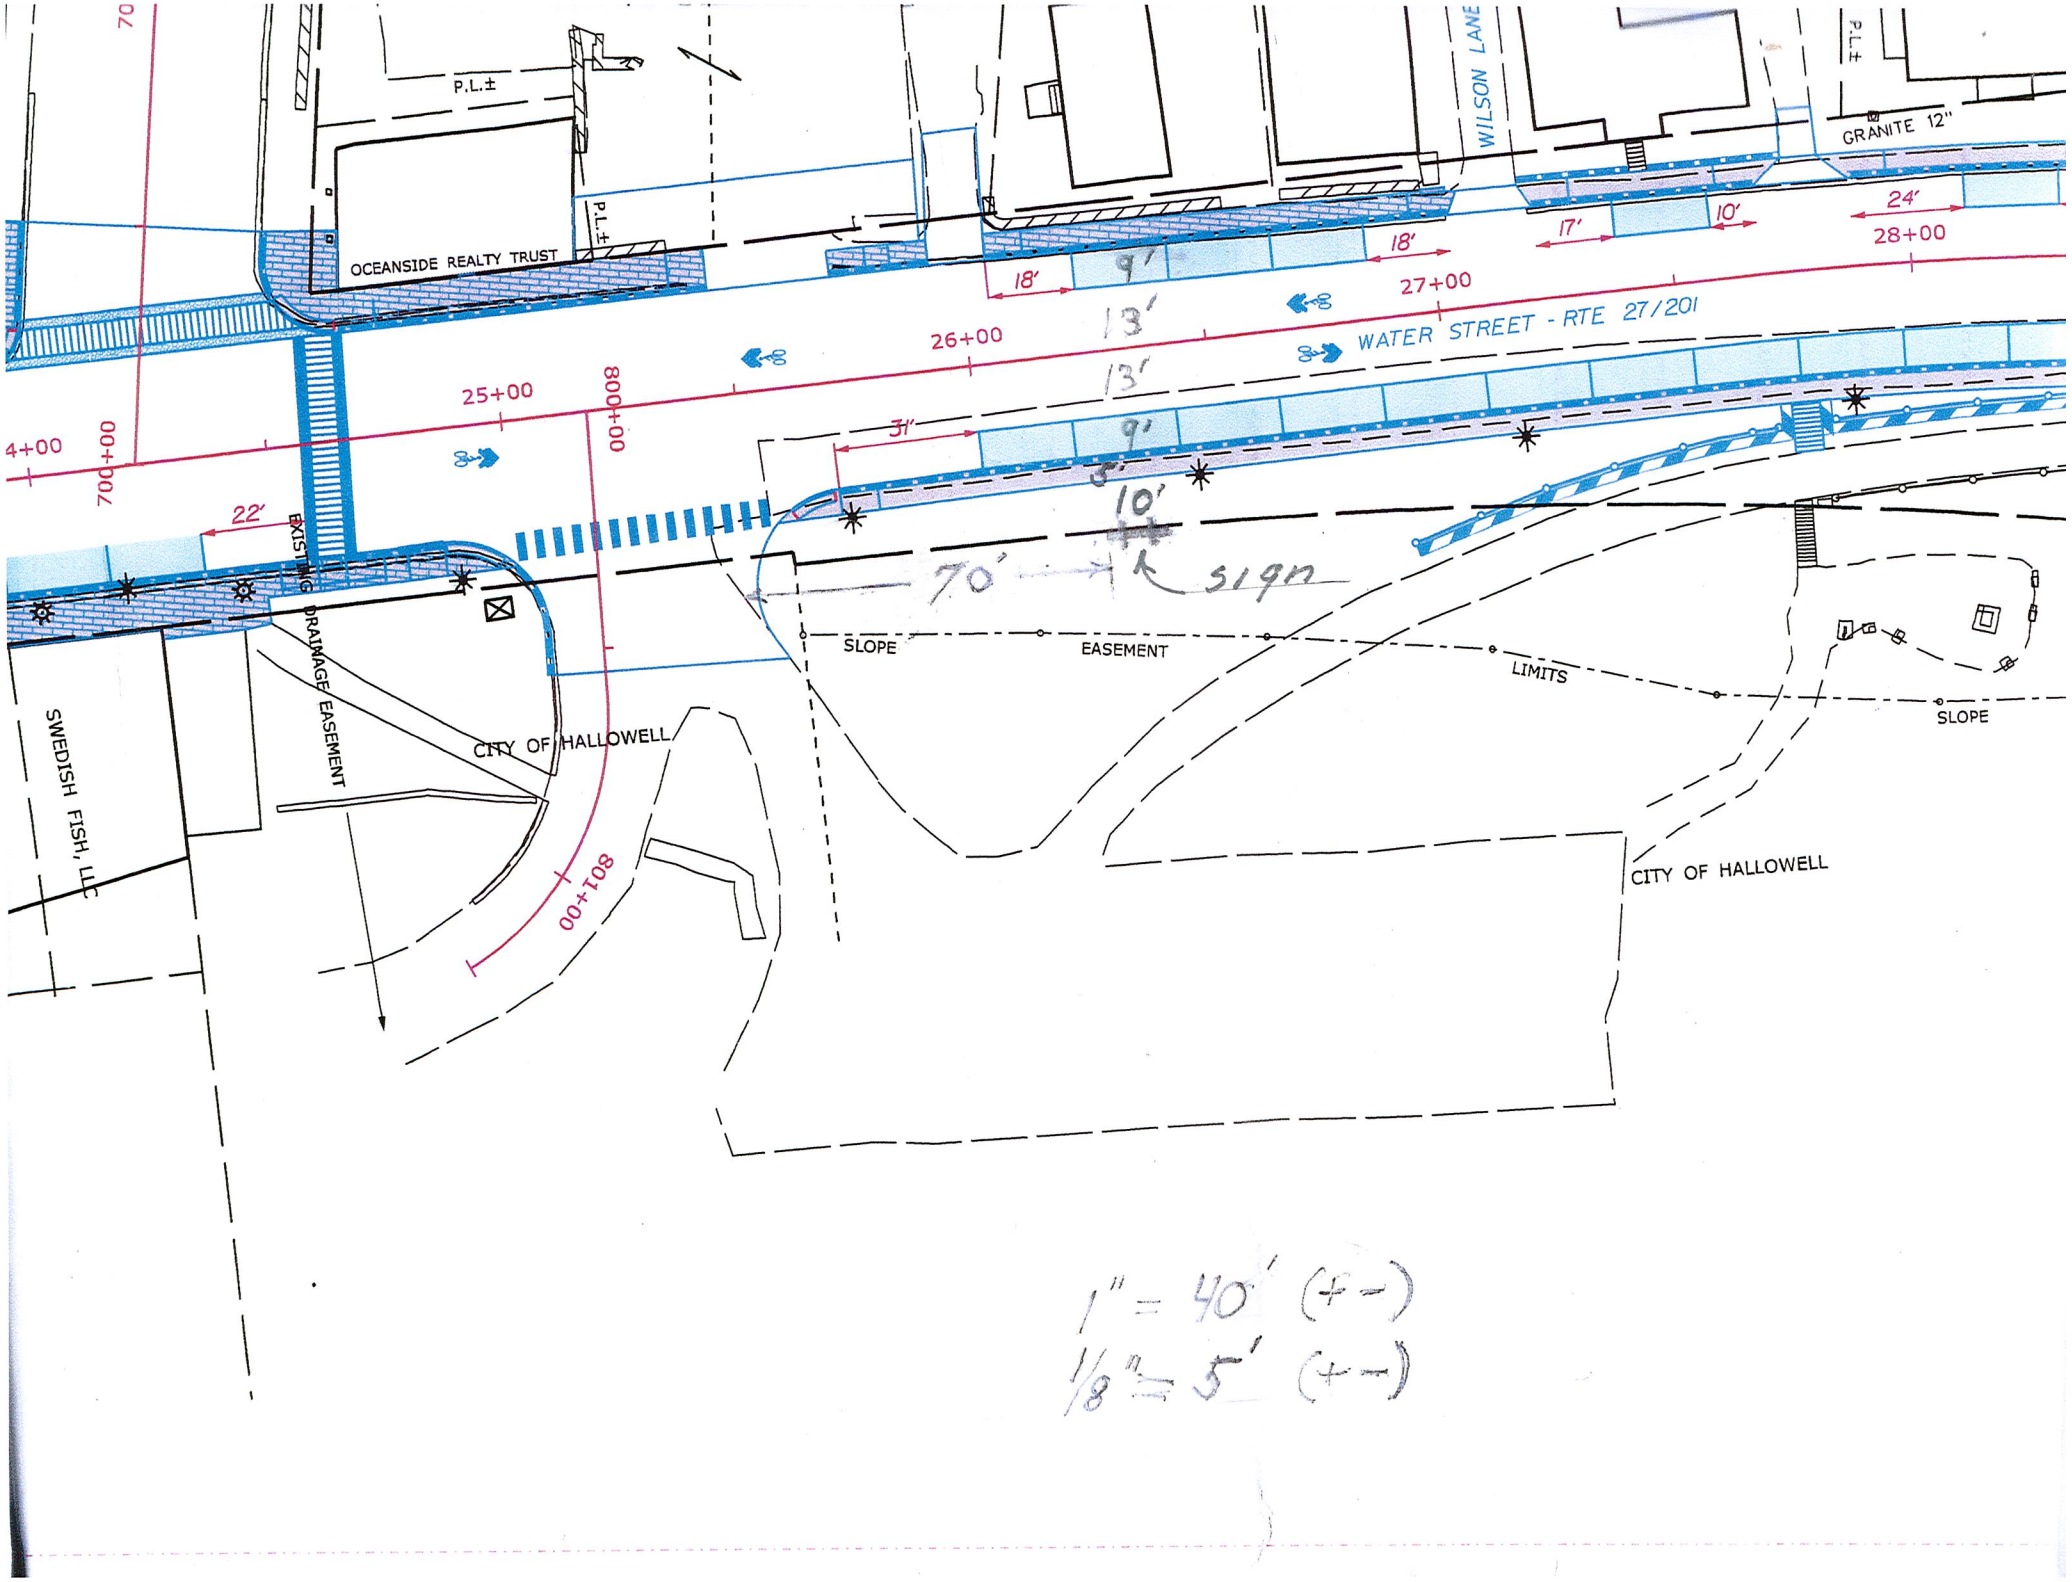

P.L.±
OCEANSIDE REALTY TRUST
WILSON LANE
GRANITE 12"
24'
10'
17'
18'
9'
13'
13'
9'
5'
10'
18'
27+00
28+00
26+00
25+00
800+00
700+00
4+00
WATER STREET - RTE 27/201
31'
22'
EXISTING DRAINAGE EASEMENT
70'
sign
SLOPE
EASEMENT
LIMITS
SLOPE
CITY OF HALLOWELL
SWEDISH FISH, LLC
801+00
CITY OF HALLOWELL
1" = 40' (+-)
1/8" = 5' (+-)

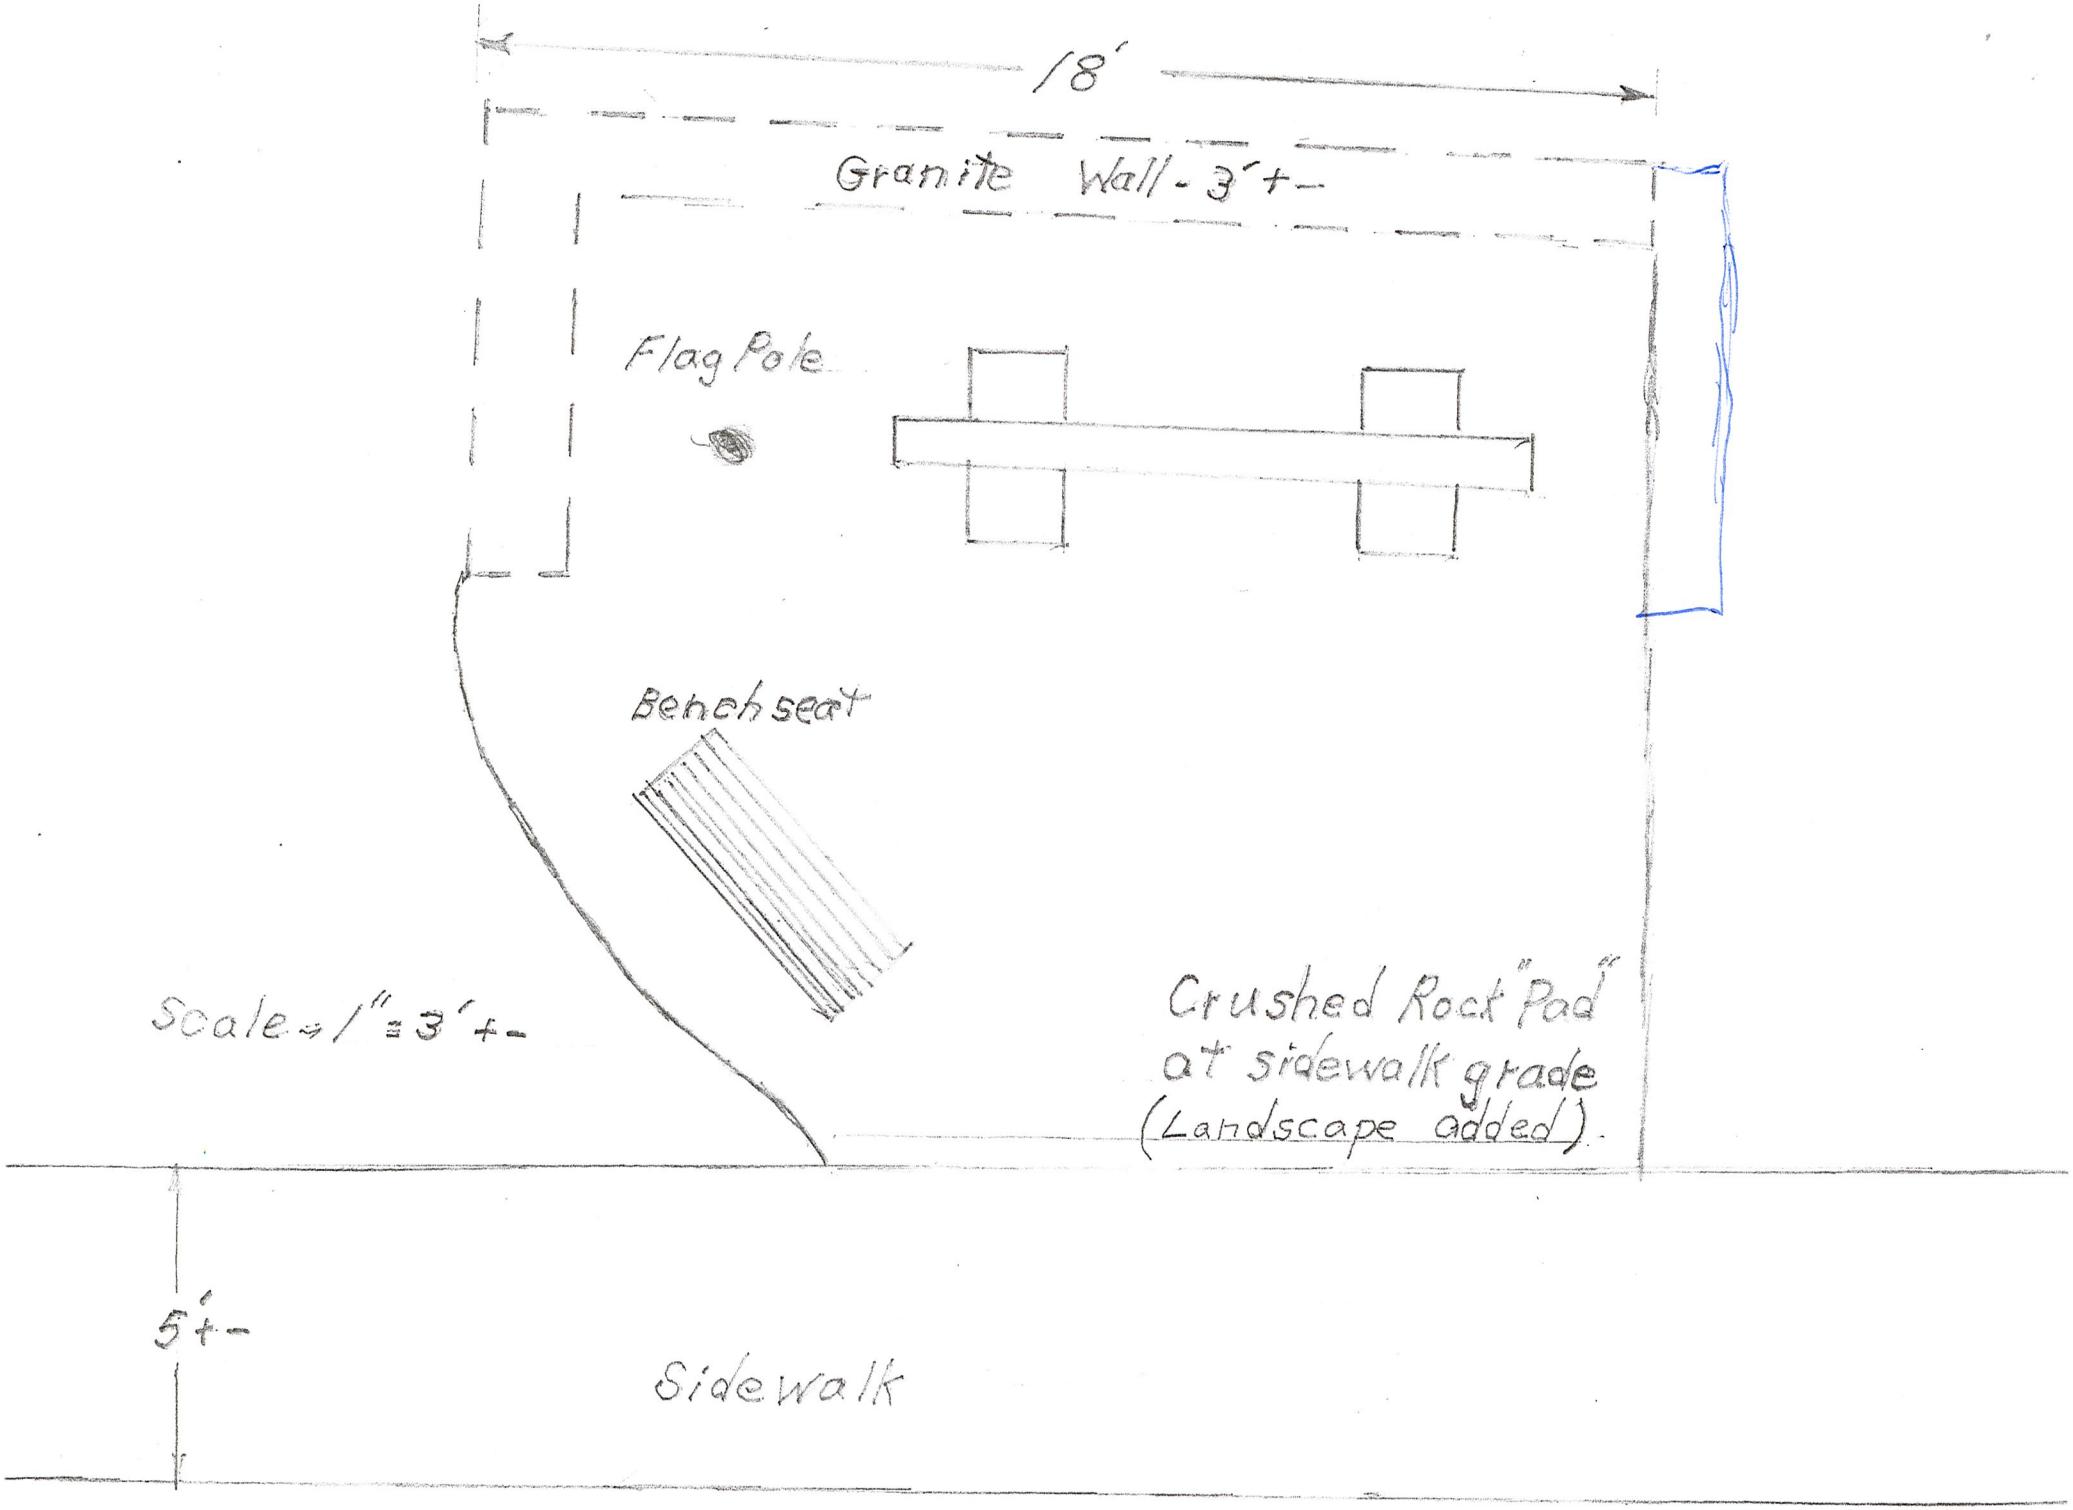
18'
Granite Wall - 3'+-
Flag Pole
Bench seat
Scale - 1" = 3'+-
Crushed Rock "Pad"
at sidewalk grade
(Landscape added).
5'+-
Sidewalk