BUREAU OF ALCOHOLIC BEVERAGES
DIVISION OF LIQUOR LICENSING & ENFORCEMENT
8 STATE HOUSE STATION
AUGUSTA, ME 04333-0008

Promise by any person that he or she can expedite a liquor license through influence should be completely disregarded.
To avoid possible financial loss an applicant, or prospective applicant, should consult with the Division before making any substantial investment in an establishment that now is, or may be, attended by a liquor license.

DEPARTMENT USE ONLY	
LICENSE NUMBER:	CLASS:
DEPOSIT DATE	
AMT. DEPOSITED:	BY:
CK/MO/CASH:	

PRESENT LICENSE EXPIRES 8/30/16

INDICATE TYPE OF PRIVILEGE: ✓ MALT ✓ SPIRITUOUS ✓ VINOUS

INDICATE TYPE OF LICENSE:

- ☐ RESTAURANT (Class I,II,III,IV)
- ☐ HOTEL-OPTINONAL FOOD (Class I-A)
- ☐ CLASS A LOUNGE (Class X)
- ☐ CLUB (Class V)
- ☐ TAVERN (Class IV)
- ☒ RESTAURANT/LOUNGE (Class XI)
- ☐ HOTEL (Class I,II,III,IV)
- ☐ CLUB-ON PREMISE CATERING (Class I)
- ☐ GOLF CLUB (Class I,II,III,IV)
- ☐ OTHER: _____

REFER TO PAGE 3 FOR FEE SCHEDULE

ALL QUESTIONS MUST BE ANSWERED IN FULL

1. APPLICANT(S) –(Sole Proprietor, Corporation, Limited Liability Co., etc.)	2. Business Name (D/B/A)
The Quarry Taproom, LLC DOB:	The Quarry Taproom
DOB:	
DOB:	Location (Street Address) 172 Water Street
Address 75 Gannston Drive	City/Town Hallowell State Me Zip Code 04347
Augusta, Me 04330	Mailing Address 75 Gannston Drive
City/Town State Zip Code	City/Town Augusta, Me State 04330 Zip Code
Telephone Number 207-458-0529 Fax Number	Business Telephone Number 207-458-0529 Fax Number
Federal I.D. # 47-2670754	Seller Certificate # 117592

EMAIL ADDRESS: Slachance@Lajoiebros.com

3. If premises is a hotel, indicate number of rooms available for transient guests: n/a
4. State amount of gross income from period of last license: ROOMS $ Ø FOOD $ 500,000 LIQUOR $ 700,000 Beer Liquor Wine
5. Is applicant a corporation, limited liability company or limited partnership? YES ✓ NO ☐

If YES, complete Supplementary Questionnaire

6. Do you permit dancing or entertainment on the licensed premises? YES ☐ NO ☒

7. If manager is to be employed, give name: Stephanie Hunter

8. If business is NEW or under new ownership, indicate starting date: n/a

Requested inspection date: 7-13-16 Business hours: 9-9

9. Business records are located at: 75 Gannestown Dr. Augusta, me 04330

10. Is/are applicants(s) citizens of the United States? YES ☒ NO ☐

11. Is/are applicant(s) residents of the State of Maine? YES ☒ NO ☐

12. List name, date of birth, and place of birth for all applicants, managers, and bar managers. Give maiden name, if married: Use a separate sheet of paper if necessary.

Name in Full (Print Clearly)	DOB	Place of Birth
Steven M. Lachance	10/1/65	Augusta, Me.
Christopher M. Valler	6/30/64	Lewiston, Me.
Larry Hunter	2/13/78	St. John New Brunswick, Ca.

Residence address on all of the above for previous 5 years (Limit answer to city & state

Manchester, Me, Farmingdale, Me., Augusta, Me.
Hallowell, Me.
Augusta, Me

13. Has/have applicant(s) or manager ever been convicted of any violation of the law, other then minor traffic violations, of any State of the United States? YES ☒ NO ☐

Name: Steven Lachance Date of Conviction: Sept. 1989

Offense: OUI Location: Oakland, Me.

Disposition: Fine, License Suspension

14. Will any law enforcement official benefit financially either directly in your license, if issued?
Yes ☐ No ☒ If **Yes**, give name:

15. Has/have applicant(s) formerly held a Maine liquor license? YES ☒ NO ☐

16. Does/do applicant(s) own the premises? Yes ☒ No ☐ If **No** give name and address of owner:

17. Describe in detail the premises to be licensed: (Supplemental Diagram Required) Attached

18. Does/do applicant(s) have all the necessary permits required by the State Department of Human Services?
YES ☒ NO ☐ Applied for:

19. What is the distance from the premises to the **NEAREST** school, school dormitory, church, chapel or parish house, measured from the main entrance of the premises to the main entrance of the school, school dormitory, church, chapel or parish house by the ordinary course of travel? .2 MS Which of the above is nearest? Church

20. Have you received any assistance financially or otherwise (including any mortgages) from any source other than yourself in the establishment of your business? YES ☒ NO ☐

If YES, give details: Mortgage, Kennebec Savings Bank

The Division of Liquor Licensing & Inspection is hereby authorized to obtain and examine all books, records and tax returns pe taining to the business, for which this liquor license is requested, and also such books, records and returns during the year in whic any liquor license is in effect.

NOTE: "I understand that false statements made on this form are punishable by law. Knowingly supplying false information c this form is a Class D offense under the Criminal Code, punishable by confinement of up to one year or by monetary fine of up t $2,000 or both."

Dated at: Hallowell, ME (Town/City, State) on 7/6 (Date), 20 16

Please sign in blue ink

Signature of Applicant or Corporate Officer(s)

Signature of Applicant or Corporate Officer(s)

Christopher M. Valle

Print Name

Print Name

NOTICE – SPECIAL ATTENTION

All applications for NEW or RENEWAL liquor licenses must contact their Municipal Officials or the County Commissioners i unincorporated places for approval of their application for liquor licenses prior to submitting them to the bureau.

THIS APPROVAL EXPIRES IN 60 DAYS.

FEE SCHEDULE

Class I Spirituous, Vinous and Malt ..... $ 900.00
CLASS I: Airlines; Civic Auditoriums; Class A Restaurants: Clubs with catering privileges; Dining Cars; Golf Clubs; Hotels; Indoor Ice Skating Clubs; Indoor Tennis Clubs; Vessels; Qualified Caterers; OTB.

Class I-A Spirituous, Vinous and Malt, Optional Food (Hotels Only) $1,100.00
CLASS I-A: Hotels only that do not serve three meals a day.

Class II Spirituous Only ..... $ 550.00
CLASS II: Airlines; Civic Auditoriums; Class A Restaurants; Clubs with catering privileges; Dining Cars; Golf Clubs; Hotels; Indoor Ice Skating Clubs; Indoor Tennis Clubs; and Vessels.

Class III Vinous Only ..... $ 220.00
CLASS III: Airlines; Civic Auditoriums; Class A Restaurants; Clubs with catering privileges; Dining Cars; Golf Clubs; Hotels; Indoor Ice Skating Clubs; Indoor Tennis Clubs; Restaurants; Vessels; Pool Halls; and Bed and Breakfasts.

Class IV Malt Liquor Only ..... $ 220.00
CLASS IV: Airlines; Civic Auditoriums; Class A Restaurants; Clubs with catering privileges; Dining Cars; Golf Clubs; Hotels; Indoor Ice Skating Clubs; Indoor Tennis Clubs; Restaurants; Taverns; Pool Halls; and Bed and Breakfasts.

Class V Spirituous, Vinous and Malt (Clubs without Catering, Bed & Breakfasts) ..... $ 495.00
CLASS V: Clubs without catering privileges.

Class X Spirituous, Vinous and Malt – Class A Lounge $2,200.00
CLASS X: Class A Lounge

Class XI Spirituous, Vinous and Malt – Restaurant Lounge $1,500.00
CLASS XI: Restaurant/Lounge; and OTB.

STATE OF MAINE

Dated at: _____, Maine _____ ss
City/Town (County)

On: _____
Date

The undersigned being: ☐ Municipal Officers ☐ County Commissioners of the

☐ City ☐ Town ☐ Plantation ☐ Unincorporated Place of: _____, Maine

Hereby certify that we have given public notice on this application and held public hearing thereon as required by Section 653 Title 28A, Main Revised Statutes and herby approve said application.

_____ _____

_____ _____

_____ _____

THIS APPROVAL EXPIRERS IN 60 DAYS

NOTICE – SPECIAL ATTENTION

§ 653. Hearings; bureau review; appeal

1. **Hearing.** The municipal officers or, in the case of unincorporated places, the county commissioners of the county in which the unincorporated place located, shall hold a public hearing for the consideration of applications for new on-premise licenses and applications for transfer of location of existi on-premise licenses. The municipal officers or county commissioners may hold a public hearing for the consideration of requests for renewal of licen es, except that when an applicant has held a license for the prior 5 years and a complaint has not been filed against the applicant within that time, tl applicant may request a waiver of the hearing.
   - A. The bureau shall prepare and supply application forms. [1993, c.730, §27(amd).]
   - B. The municipal officers or the county commissioners, as the case may be, shall provide public notice of any hearing held under this section l causing a notice, at the applicant's prepaid expense, stating the name and place of hearing, to appear on at least 3 consecutive days before tl date of hearing in a daily newspaper having general circulation in the municipality where the premises are located or one week before the da of the hearing in a weekly newspaper having general circulation in the municipality where the premises are located. [1995, c.140, §4 (amd).]
   - C. If the municipal officers or the county commissioners, as the case may be, fail to take final action on an application for a new on-premise l cense, for transfer of the location of an existing on-premise license or for renewal of an on-premise license within 60 days of the filing of a application, the application is deemed approved and ready for action by the bureau. For purposes of this paragraph, the date of filing of tl application is the date the application is received by the municipal officers or county commissioners. This paragraph applies to all applic tions pending before municipal officers or county commissioners as of the effective date of this paragraph as well as all applications filed c or after the effective date of this paragraph. This paragraph applies to an existing on-premise license that has been extended pending renew The municipal officers or the county commissioners shall take final action on an on-premise license that has been extended pending renew with 120 days of the filing of the application. [1999, c589, §1 (amd).]
2. **Findings.** In granting or denying an application, the municipal officers or the county commissioners shall indicate the reasons for their decision a provide a copy to the applicant. A license may be denied on one or more of the following grounds:
   - A. Conviction of the applicant of any Class A, Class B or Class c crime: [1987, c45, Pt.A§4 (new).]
   - B. Noncompliance of the licensed premises or its use with any local zoning ordinance or other land use ordinance not directly related to liqu control; [1987, c.45, Pt.A§4(new).]
   - C. Conditions of record such as waste disposal violations, health or safety violation or repeated parking or traffic violations on or in the vicini of the licensed premises and caused by persons patronizing or employed by the licensed premises or other such conditions caused by perso patronizing or employed by the licensed premises that unreasonably disturb, interfere with or affect the ability of persons or businesses resi ing or located in the vicinity of the licensed premises to use their property in a reasonable manner; [1993, c.730, §27 (amd).]
   - D. Repeated incidents of record of breaches of the peace, disorderly conduct, vandalism or other violations of law on or in the vicinity of the l censed premises and caused by persons patronizing or employed by the licensed premises; [1989, c.592,§3 (amd).]
   - E. A violation of any provision of this Title; and [1989, c.592, §3 (amd).]
   - F. A determination by the municipal officers or county commissioners that the purpose of the application is to circumvent the provisions of se tion 601. [1989, c.592, §4 (new).]

[1993, c730, §27 (amd).]

3. **Appeal to bureau.** Any applicant aggrieved by the decision of the municipal officers or county commissioners under this section may appeal to the b reau within 15 days of the receipt of the written decision of the municipal officers or county commissioners. The bureau shall hold a public hearing the city, town or unincorporated place where the premises are situated. In acting on such an appeal, the bureau may consider all licensure requiremen and findings referred to in subsection 2.
   - A. [1993, c.730, §27 (rp).]
4. **No license to person who moved to obtain a license. (REPEALED)**
5. **(TEXT EFFECTIVE 3/15/01) Appeal to District Court.** Any person or governmental entity aggrieved by a bureau decision under this section m appeal the decision to the District Court within 30 days of receipt of the written decision of the bureau.

An applicant who files an appeal or who has an appeal pending shall pay the annual license fee the applicant would otherwise pay. Upon resolution of tl appeal, if an applicant's license renewal is denied, the bureau shall refund the applicant the prorated amount of the unused license fee.

State of Maine

Bureau of Alcoholic Beverages
Division of Liquor Licensing and Enforcement

For Office Use Only:
License #: _____
Date Filed: _____

Supplemental Information Required for Business Entities Who Are Licensees

For information required for Questions 1 to 4, this information is on file with the Maine Secretary of State's office and must match their record information. Please clearly complete this form in its entirety.

1. Exact legal name:

   The Quarry Taproom, LLC

2. Other business name for your entity (DBA), if any:

   The Quarry Taproom

3. Date of filing with the Secretary of State: 1-24-15

4. State in which you are formed: Maine

5. If not a Maine business entity, date on which you were authorized to transact business in the State of Maine: N/A

6. List the name and addresses for previous 5 years, birth dates, titles of officers, directors and list the percentage ownership: (attached additional sheets as needed)

Name	Address for Previous 5 years	Date of Birth	Ownership %
Steven Lachance	8 Deerfield Lane Manchester, ME; 75 Gannston Dr. Augusta, ME 04330	10/1/65	33 1/3
Christopher Vallee	89 Water St Hallowell, ME 04347	6/30/64	33 1/3
Larry Hunter	Gannston Drive Augusta, ME 04330	2/13/78	33 1/3

7. Is any principal person involved with the entity a law enforcement official?

   Yes ☐ No ☒

8. If Yes to Question 7, please provide the name and law enforcement agency:

_____

Name: _____ Agency: _____

9. Has any principal person involved in the entity ever been convicted of any violation of the law, other than minor traffic violations, in the United States?

Yes [X] No [ ]

10. If Yes to Question 9, please complete the following: (attached additional sheets as needed)

Name: Steven Lachance

Date of Conviction: Sept. 1989

Offense: OUI

Location of Conviction: Oakland, Me.

Disposition: Fine, license suspension

Signature:

Signature of Duly Authorized Person

7-6-18
Date

Christopher M. Vallee
Print Name of Duly Authorized Person

If you have questions regarding the legal name or assumed (DBA) name on file with the Secretary of State's office, please call (207) 624-7752. The SOS can only speak to the information on file with their office, not the filing of this supplemental information – please direct any questions about this form to our office at the number below.

Submit Completed Forms To:

Bureau of Alcoholic Beverages and Lottery
Operations Division of Liquor Licensing Enforcement
8 State House Station Augusta, Me 04333-0008
Telephone Inquiries: (207) 624-7220
Fax: (207) 287-3434
Email Inquiries: MaineLiquor@Maine.gov

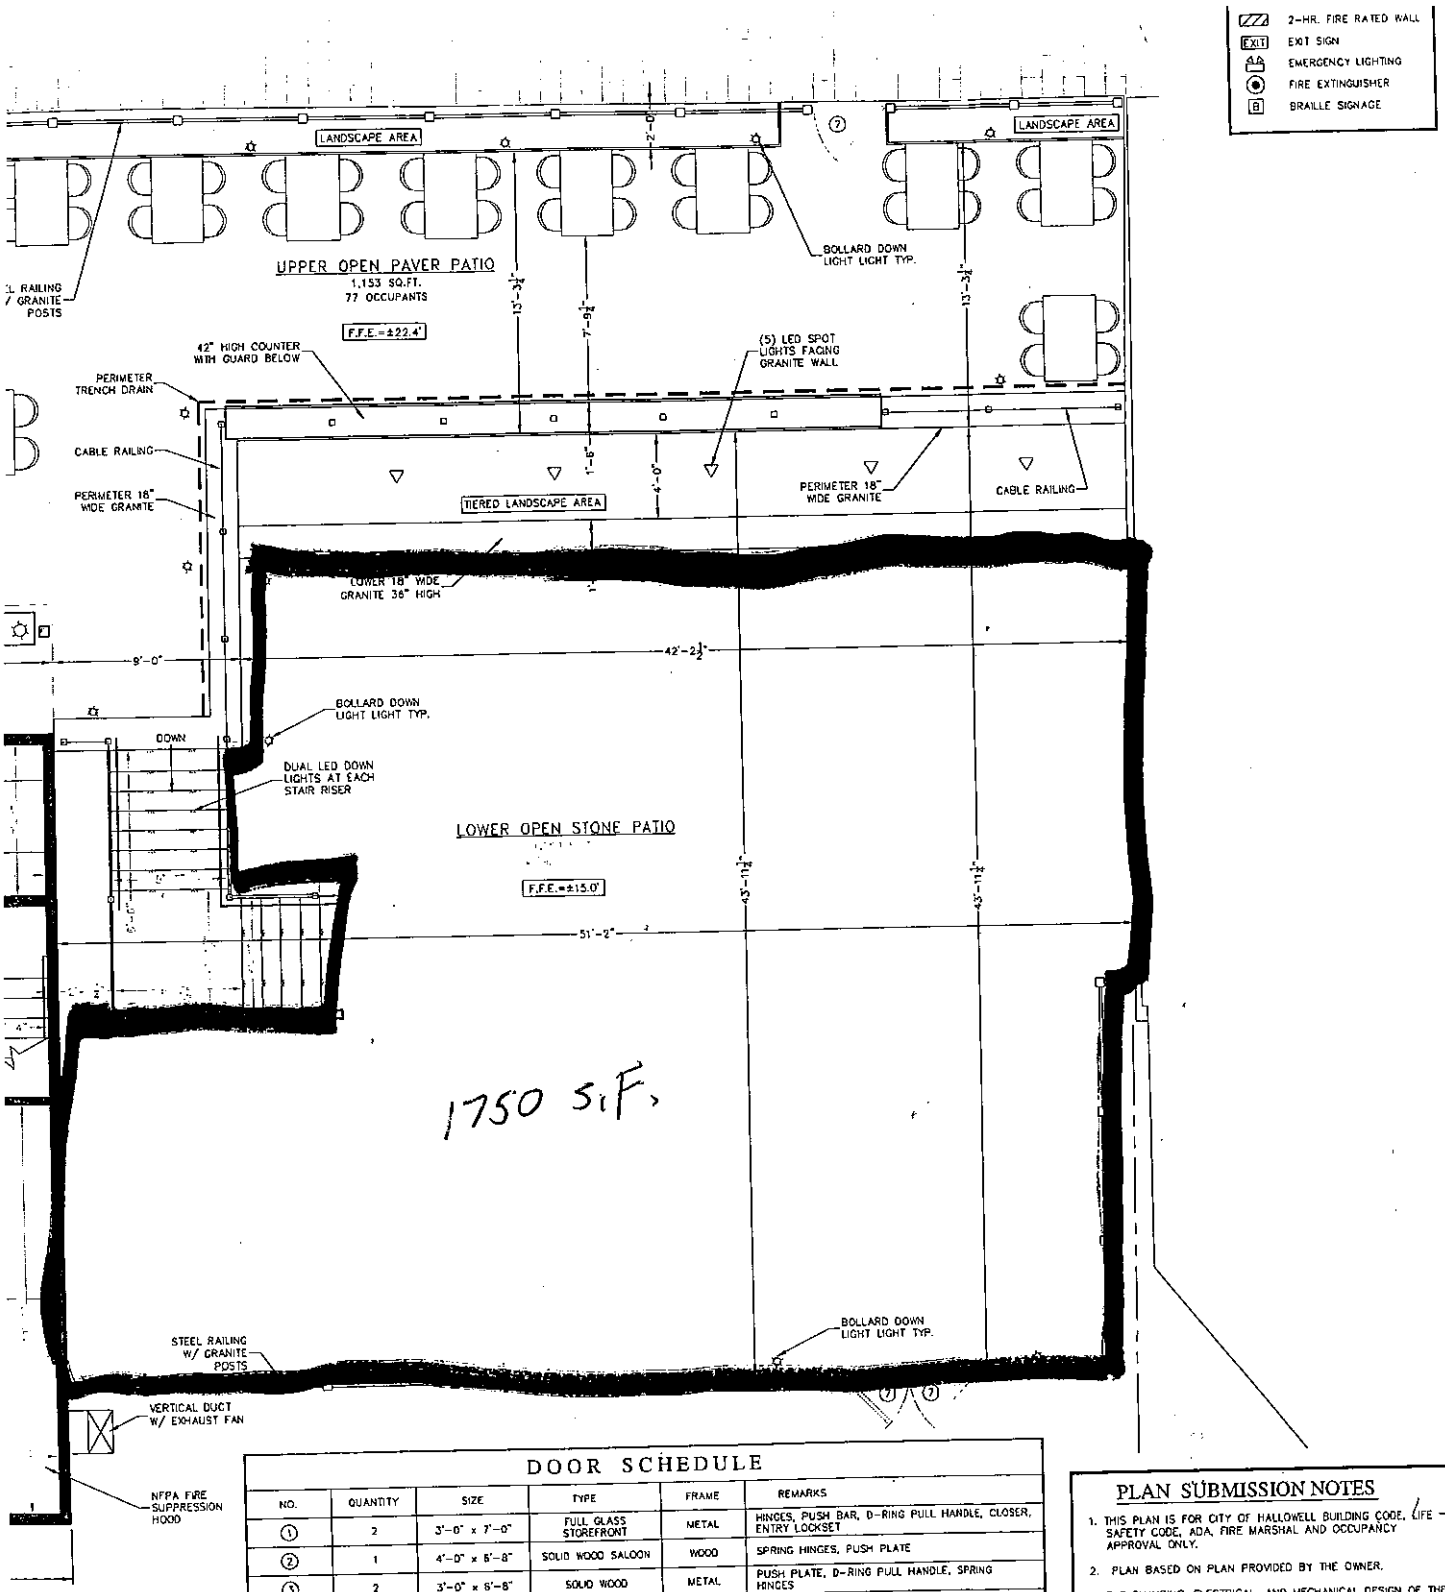

DOOR SCHEDULE

NO.	QUANTITY	SIZE	TYPE	FRAME	REMARKS
1	2	3'-0" x 7'-0"	FULL GLASS STOREFRONT	METAL	HINGES, PUSH BAR, D-RING PULL HANDLE, CLOSER, ENTRY LOCKSET
2	1	4'-0" x 6'-8"	SOLID WOOD SALOON	WOOD	SPRING HINGES, PUSH PLATE
3	2	3'-0" x 6'-8"	SOLID WOOD	METAL	PUSH PLATE, D-RING PULL HANDLE, SPRING HINGES
4	1	3'-0" x 6'-8"	SOLID WOOD	METAL	HINGES, LEVER HARDWARE, ENTRY LOCKSET
5	2	2'-10" x 6'-8"	BATHROOM STALL	METAL	HINGES, LEVER HARDWARE, PRIVACY LOCKSET
6	2	2'-6" x 6'-8"	BATHROOM STALL	METAL	HINGES, LEVER HARDWARE, PRIVACY LOCKSET
7	4	3'-0" x 3'-6"	METAL GATE	METAL	SPRING HINGES, GATE HARDWARE
8	1	[illegible]	EXISTING FULL GLASS [illegible]	METAL	HINGES, PUSH BAR, D-RING PULL HANDLE, CLOSER, ENTRY LOCKSET
9	1	[illegible]	EXISTING METAL [illegible]	METAL	HINGES, CLOSER, PANIC HARDWARE, LEVER HARDWARE, ENTRY LOCKSET
11	1	3'-0" x 6'-8"	INSULATED EXTERIOR SOLID PANEL SALOON	WOOD	HINGES, PUSH PLATES, ENTRY LOCKSET, SPRING HINGES
12	1	10'-0" x 3'-0"	CUSTOM PANEL DOOR	WOOD	HINGES, PULL HANDLE, ENTRY LOCKSET

PLAN SUBMISSION NOTES

1. THIS PLAN IS FOR CITY OF HALLOWELL BUILDING CODE, LIFE SAFETY CODE, ADA, FIRE MARSHAL AND OCCUPANCY APPROVAL ONLY.
2. PLAN BASED ON PLAN PROVIDED BY THE OWNER.
3. THE PLUMBING, ELECTRICAL, AND MECHANICAL DESIGN OF THE BUILDING IS BY THE OWNER.
4. IBC 2006 USE GROUP: ASSEMBLY (A-2)
5. 2006 NFPA LIFE SAFETY OCCUPANCY: ASSEMBLY (EXISTING)
6. CONSTRUCTION TYPE: TYPE V B (UNPROTECTED)
7. ENTIRE EXISTING CEILING IS 2-HR FIRE RATED.
8. OCCUPANT LOAD: SEATING (611 S.F./15) = 41 OCCUPANTS
   DANCING (125 S.F./7) = 18 OCCUPANTS
   INTERIOR BAR (28.5 L.F./1.5)+WORKER = 20 OCCUPANTS
   KITCHEN (330/100) = 3 OCCUPANTS
   PATIO SERVICE BAR = 1 OCCUPANT
   COVERED PATIO (313 S.F./15) = 16 OCCUPANTS
   TOTAL = 99 OCCUPANTS

T FLOOR PLAN
SCALE 1/4" = 1'-0"

ENGINEERING
E.S. COFFIN

SHEET TITLE: FIRST FLOOR PLAN

CLIENT & PROJECT: QUARRY TAP ROOM KITCHEN/PATIO EXPANSION

PROJ. NO.

A

LICENSE CERTIFICATE

No. 17-16

City of Hallowell
Office of the City Clerk

DATE: June 1, 20 16

To all whom these presents may concern:

Know Ye, that Quarry Tap Room located at 122 Water Street Hallowell, Maine in consideration of Two Hundred ($200.00) Dollars, receipt of which is hereby acknowledged, having complied with all the requirements of Law has been duly Licensed as a Victualer in the City of Hallowell.

The License is subject to the strict observance of all Laws and Regulations in such case made and provided, and is to continue in force until the 31st day of May, 2017 unless sooner revoked.

Rev. 4/11

Diane L. Polfy, Deputy *Municipal Clerk*

State of Maine

DEPARTMENT OF HEALTH AND HUMAN SERVICES

EST ID: 20130

EATING PLACE 30-75 SEATS 60 Seats (in)

THE QUARRY TAP ROOM
120 WATER ST
HALLOWELL ME 04347

EXPIRES: 05/11/2017

FEE: $195.00

ATTN STEVEN LACHANCE
THE QUARRY TAP ROOM
THE QUARRY TAP ROOM
8 DEERFIELD LN
MANCHESTER ME 04351

Mary C. Mayhew
COMMISSIONER

NON-TRANSFERABLE

STATE OF MAINE
DEPARTMENT OF ADMINISTRATIVE AND FINANCIAL SERVICES
BUREAU OF ALCOHOLIC BEVERAGES AND LOTTERY OPERATIONS
DIVISION OF LIQUOR LICENSING AND ENFORCEMENT
8 STATE HOUSE STATION
AUGUSTA, MAINE 04330-0008

License for the Sale of Liquor

License Number	Issue Date	Expiration Date
9612	08/31/2015	08/30/2016

This License is valid only between the Issue Date and the Expiration Date appearing on this document. This License may be used only for the Named Holder at the Location for which the License was issued. The person or business named in this License is authorized to sell or serve liquor with liquor content as permitted by Maine law for the license type designated in this License.

Every Licensee must display this License in the licensed premises in a conspicuous location where it can be easily seen in that part of the premises where liquor is sold or served. This License or each type of License issued as part of this License is subject to fine, suspension or revocation pursuant to Title 28-A of Maine law. *License fee is non-refundable and the License is non-transferable unless approved by the Bureau.*

Legal Name of Licensee: THE QUARRY TAP ROOM, LLC
Business Name of Licensee: QUARRY TAP ROOM, LLC
Address of Licensee: 122 WATER STREET
HALLOWELL, ME

CODE	License Type and Description	FEE
1105	CLASS XI - SPIRITUOUS, VINOUS AND MALT LIQUOR - RESTAURANT/LOUNGE	$1500.00
2630	FILING FEE	10.00

Total Fees: $ 1,510.00

Timothy R. Poulin

Timothy R. Poulin , Deputy Director
Bureau of Alcoholic Beverages and Lottery Operations

QUARRY TAP ROOM, LLC
8 DEERFIELD LANE
MANCHESTER, ME 04351